

Legend:


a. Profiled metal roof cladding, colour: grey
b. Aluminium gutters and downpipes, colour: black
c. Profiled metal wall cladding, colour: grey
d. Roller shutter doors, colour: black
e. Steel doors, colour: black
f. PV Cells to south facing roof
g. Stack

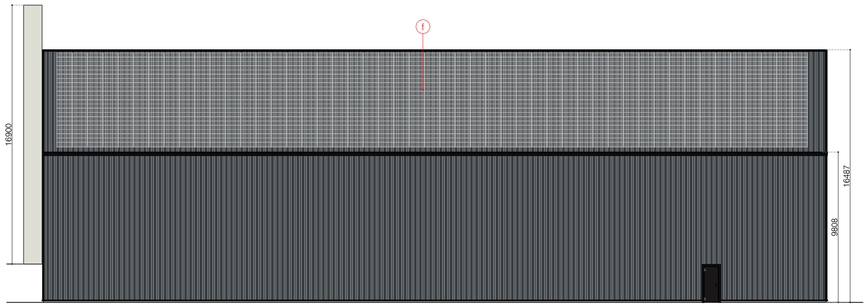


Proposed Southern Elevation
(elevation a)
Scale 1:200

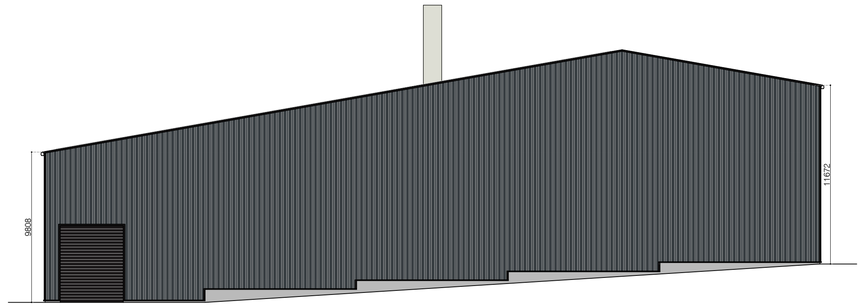


Proposed Eastern Elevation
(elevation b)
Scale 1:200

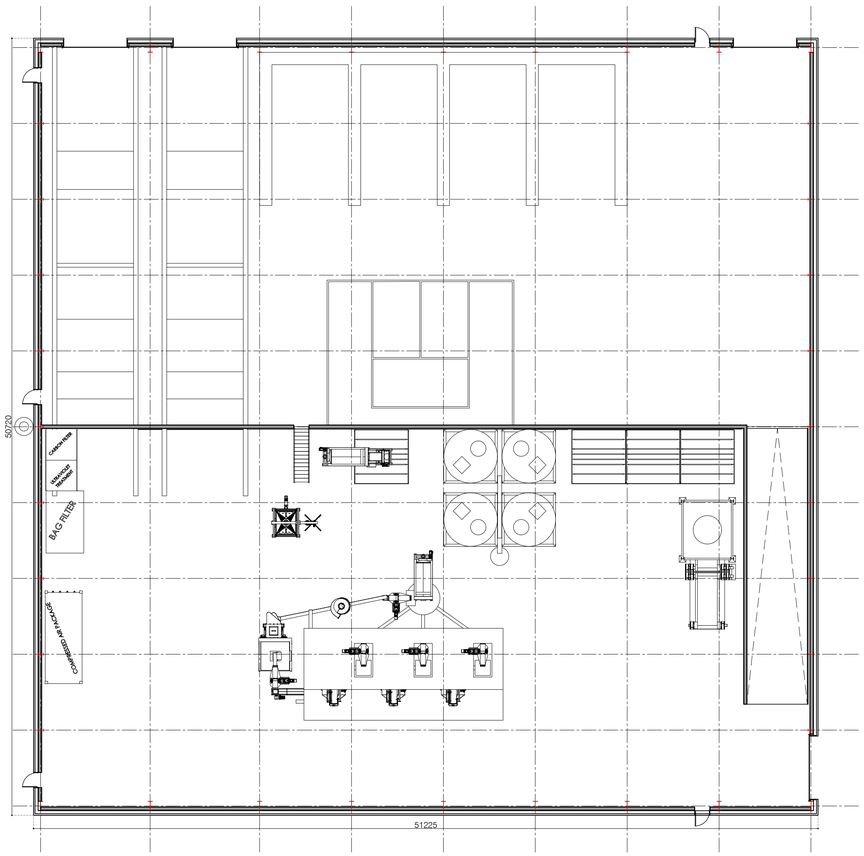

Proposed Floor Plan
Total Gross Floor Area - 2,535 sq/m
Scale 1:200

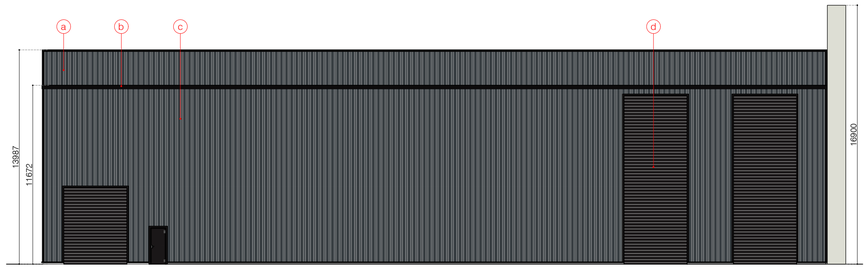

Proposed Northern Elevation
(elevation c)
Scale 1:200

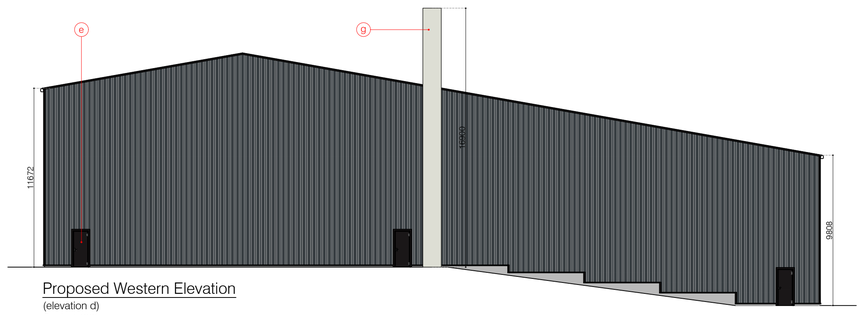

Proposed Western Elevation
(elevation d)
Scale 1:200

1:200 A1 0 2 4 10 20 m

NOTES

1. © Copyright rests with Vision Design. This drawing may not be reproduced wholely or in part without the express written permission of Vision Design
2. All drawings issued prior to the relevant Planning and Building Regulations have been obtained are to be deemed preliminary. Any works carried out based on preliminary drawings are entirely at the clients risk. Vision Design cannot be held responsible for additional works/expense incurred on this basis.
3. Contractors to carry out their own due diligence and report any errors to this office.
4. All dimensions are in mm unless stated otherwise

A1 paper size

LEGEND

Amendments Date

BH Estates

Carrowreagh Road, Dundonald, Co.Down, BT16 1TS

Proposed Industrial Building

Proposed Floor Plans & Elevations

4108 - PL05

VISION DESIGN | ARCHITECTURE
31 Rainey Street
Magherafelt
N. Ireland
BT45 5DA
visiondesign.org.uk
tel: 028 7930 0866

Revision	Drawn By	Chkd By	Date	Comments
-	SD	-	-	

Scale: 1:200
Date: May 2025