
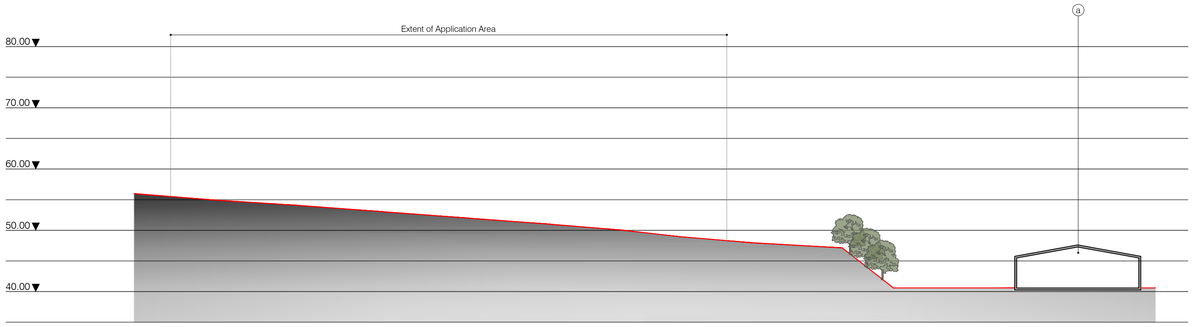


existing site section A-A
scale 1:500

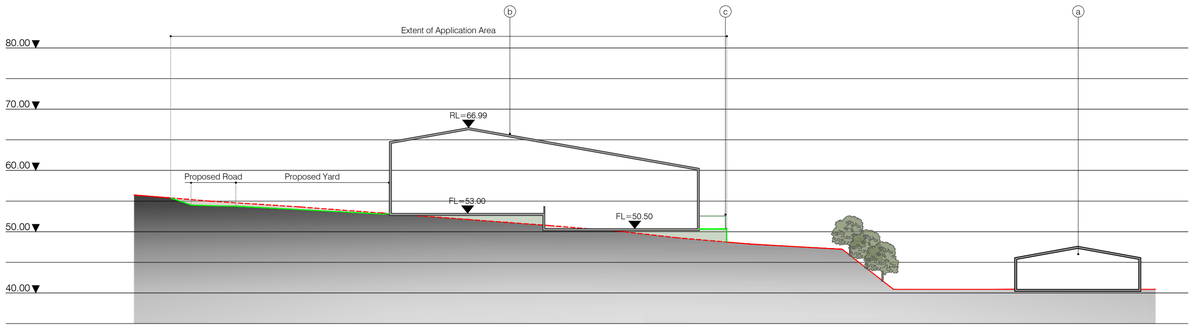

proposed site section A-A
scale 1:500


1:500 0 10 20 30 50 m
A1

Legend


- existing ground level
- existing ground level removed
- existing tree
- proposed ground level
- proposed fill
- proposed cut
- sub-terrain

Key to symbols: (a)

a. Existing unit - Dundonald enterprise park
b. Proposed building
c. Proposed retaining wall with 2.1m high paladin fence over

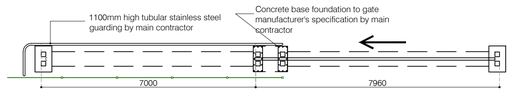


Proposed Plan
scale 1:100

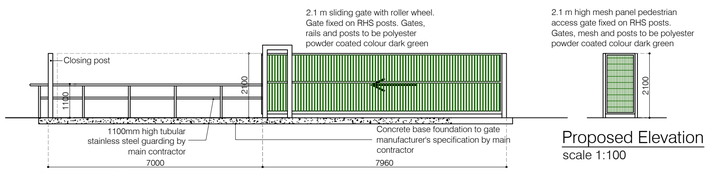

Proposed Elevation
scale 1:100

Proposed Elevation
scale 1:100


1:100 0 1 2 5 10 m
A1

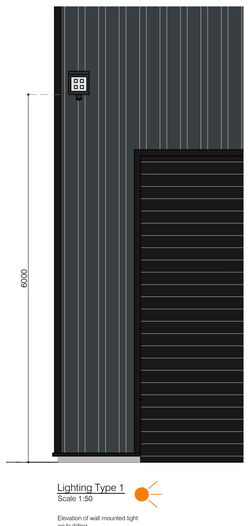

Lighting Type 1
Scale 1:50

Elevation of wall mounted light on building


1:50 0 1 2 3 5 m
A1

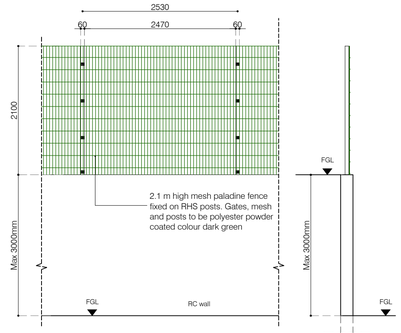

Boundary Type 1 - RC wall and fence
Proposed Elevation
Scale 1:50

Section of retaining wall.

Elevation of retaining wall.
Details as annotated

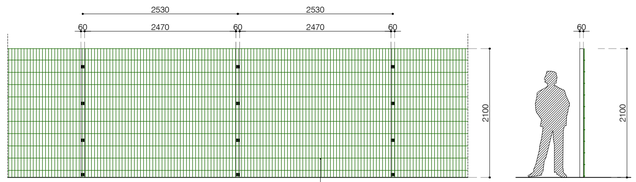

Boundary Type 2 - Mesh Panel Fence
Proposed Elevation
scale 1:50

Elevation of retaining wall.
Details as annotated

NOTES

1. © Copyright rests with Vision Design. This drawing may not be reproduced wholely or in part without the express written permission of Vision Design
2. All drawings issued prior to the relevant Planning and Building Regulations have been obtained are to be deemed preliminary. Any works carried out based on preliminary drawings are entirely at the clients risk. Vision Design cannot be held responsible for additional works/expense incurred on this basis.
3. Contractors to carry out their own due diligence and report any errors to this office.
4. All dimensions are in mm unless stated otherwise

A1
paper size

LEGEND

Amendments Date

REVISION DESCRIPTION INITIALS DATE

BH Estates

VISION
DESIGN | ARCHITECTURE

31 Rainey Street
Magherafelt
N. Ireland
BT45 5DA
visiondesign.org.uk
tel: 028 7930 0866

Carrowreagh Road, Dundonald, Co.Down, BT16 1TS

Proposed Industrial Building

Revision	Drawn By	Chkd By	Date	Comments
-	SD	-	-	

Existing & Proposed Site Sections Gate, Boundary treatments and Lighting details

4108 - PL04

Scale	Date
As Shown	May 2025